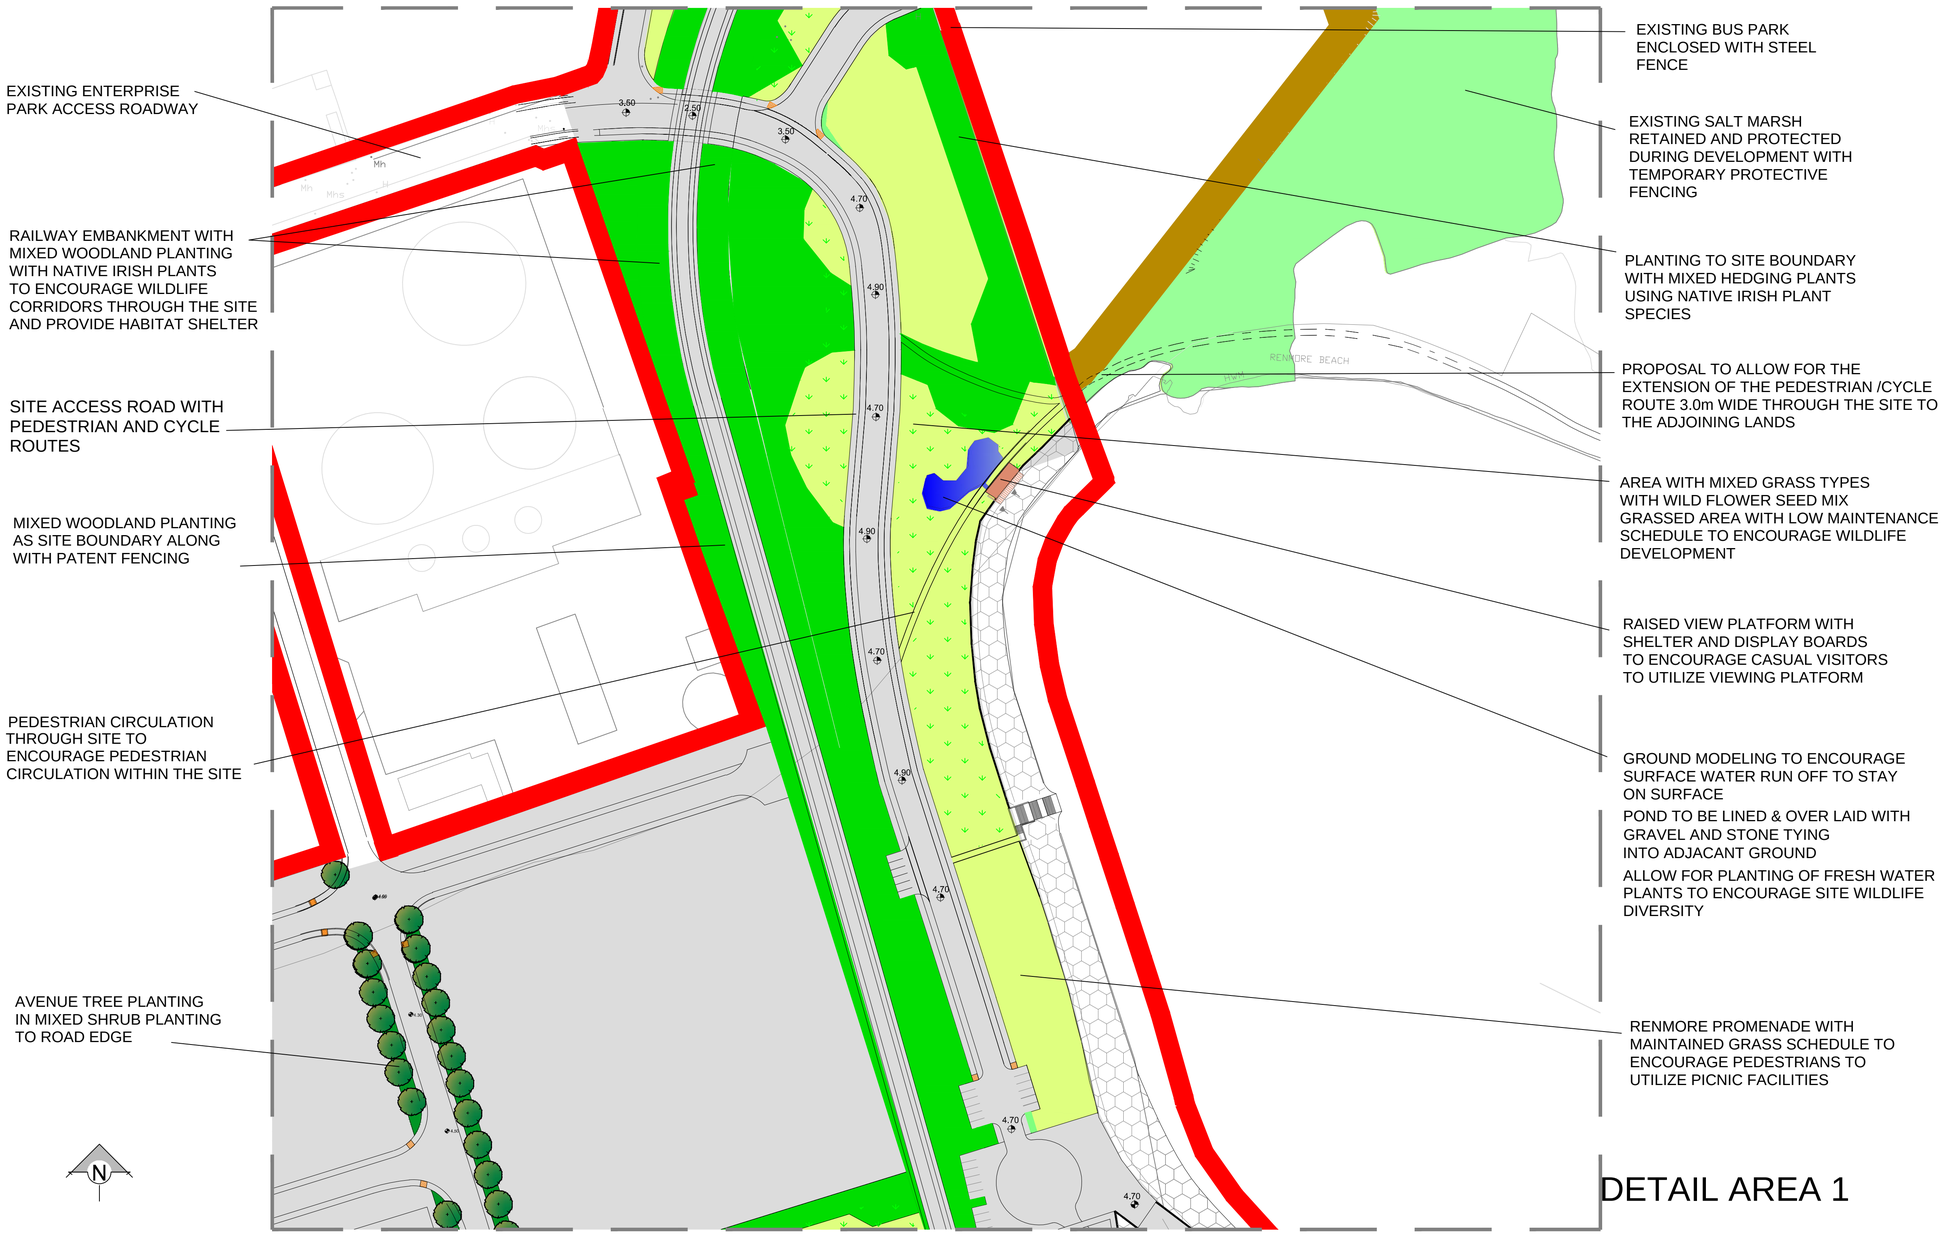

DETAIL AREA 1

LAYOUT PLAN
NTS

PC ROCHE + ASSOCIATES
designers - environmental - urban designers - physical planners - landscape architects
48 Seafield Road West, Clontarf, Dublin 3
171 Mare Street, Hackney, London E83RH
tel, 8337242 email, cass@pcroche.com

drwg no;

FIG 3