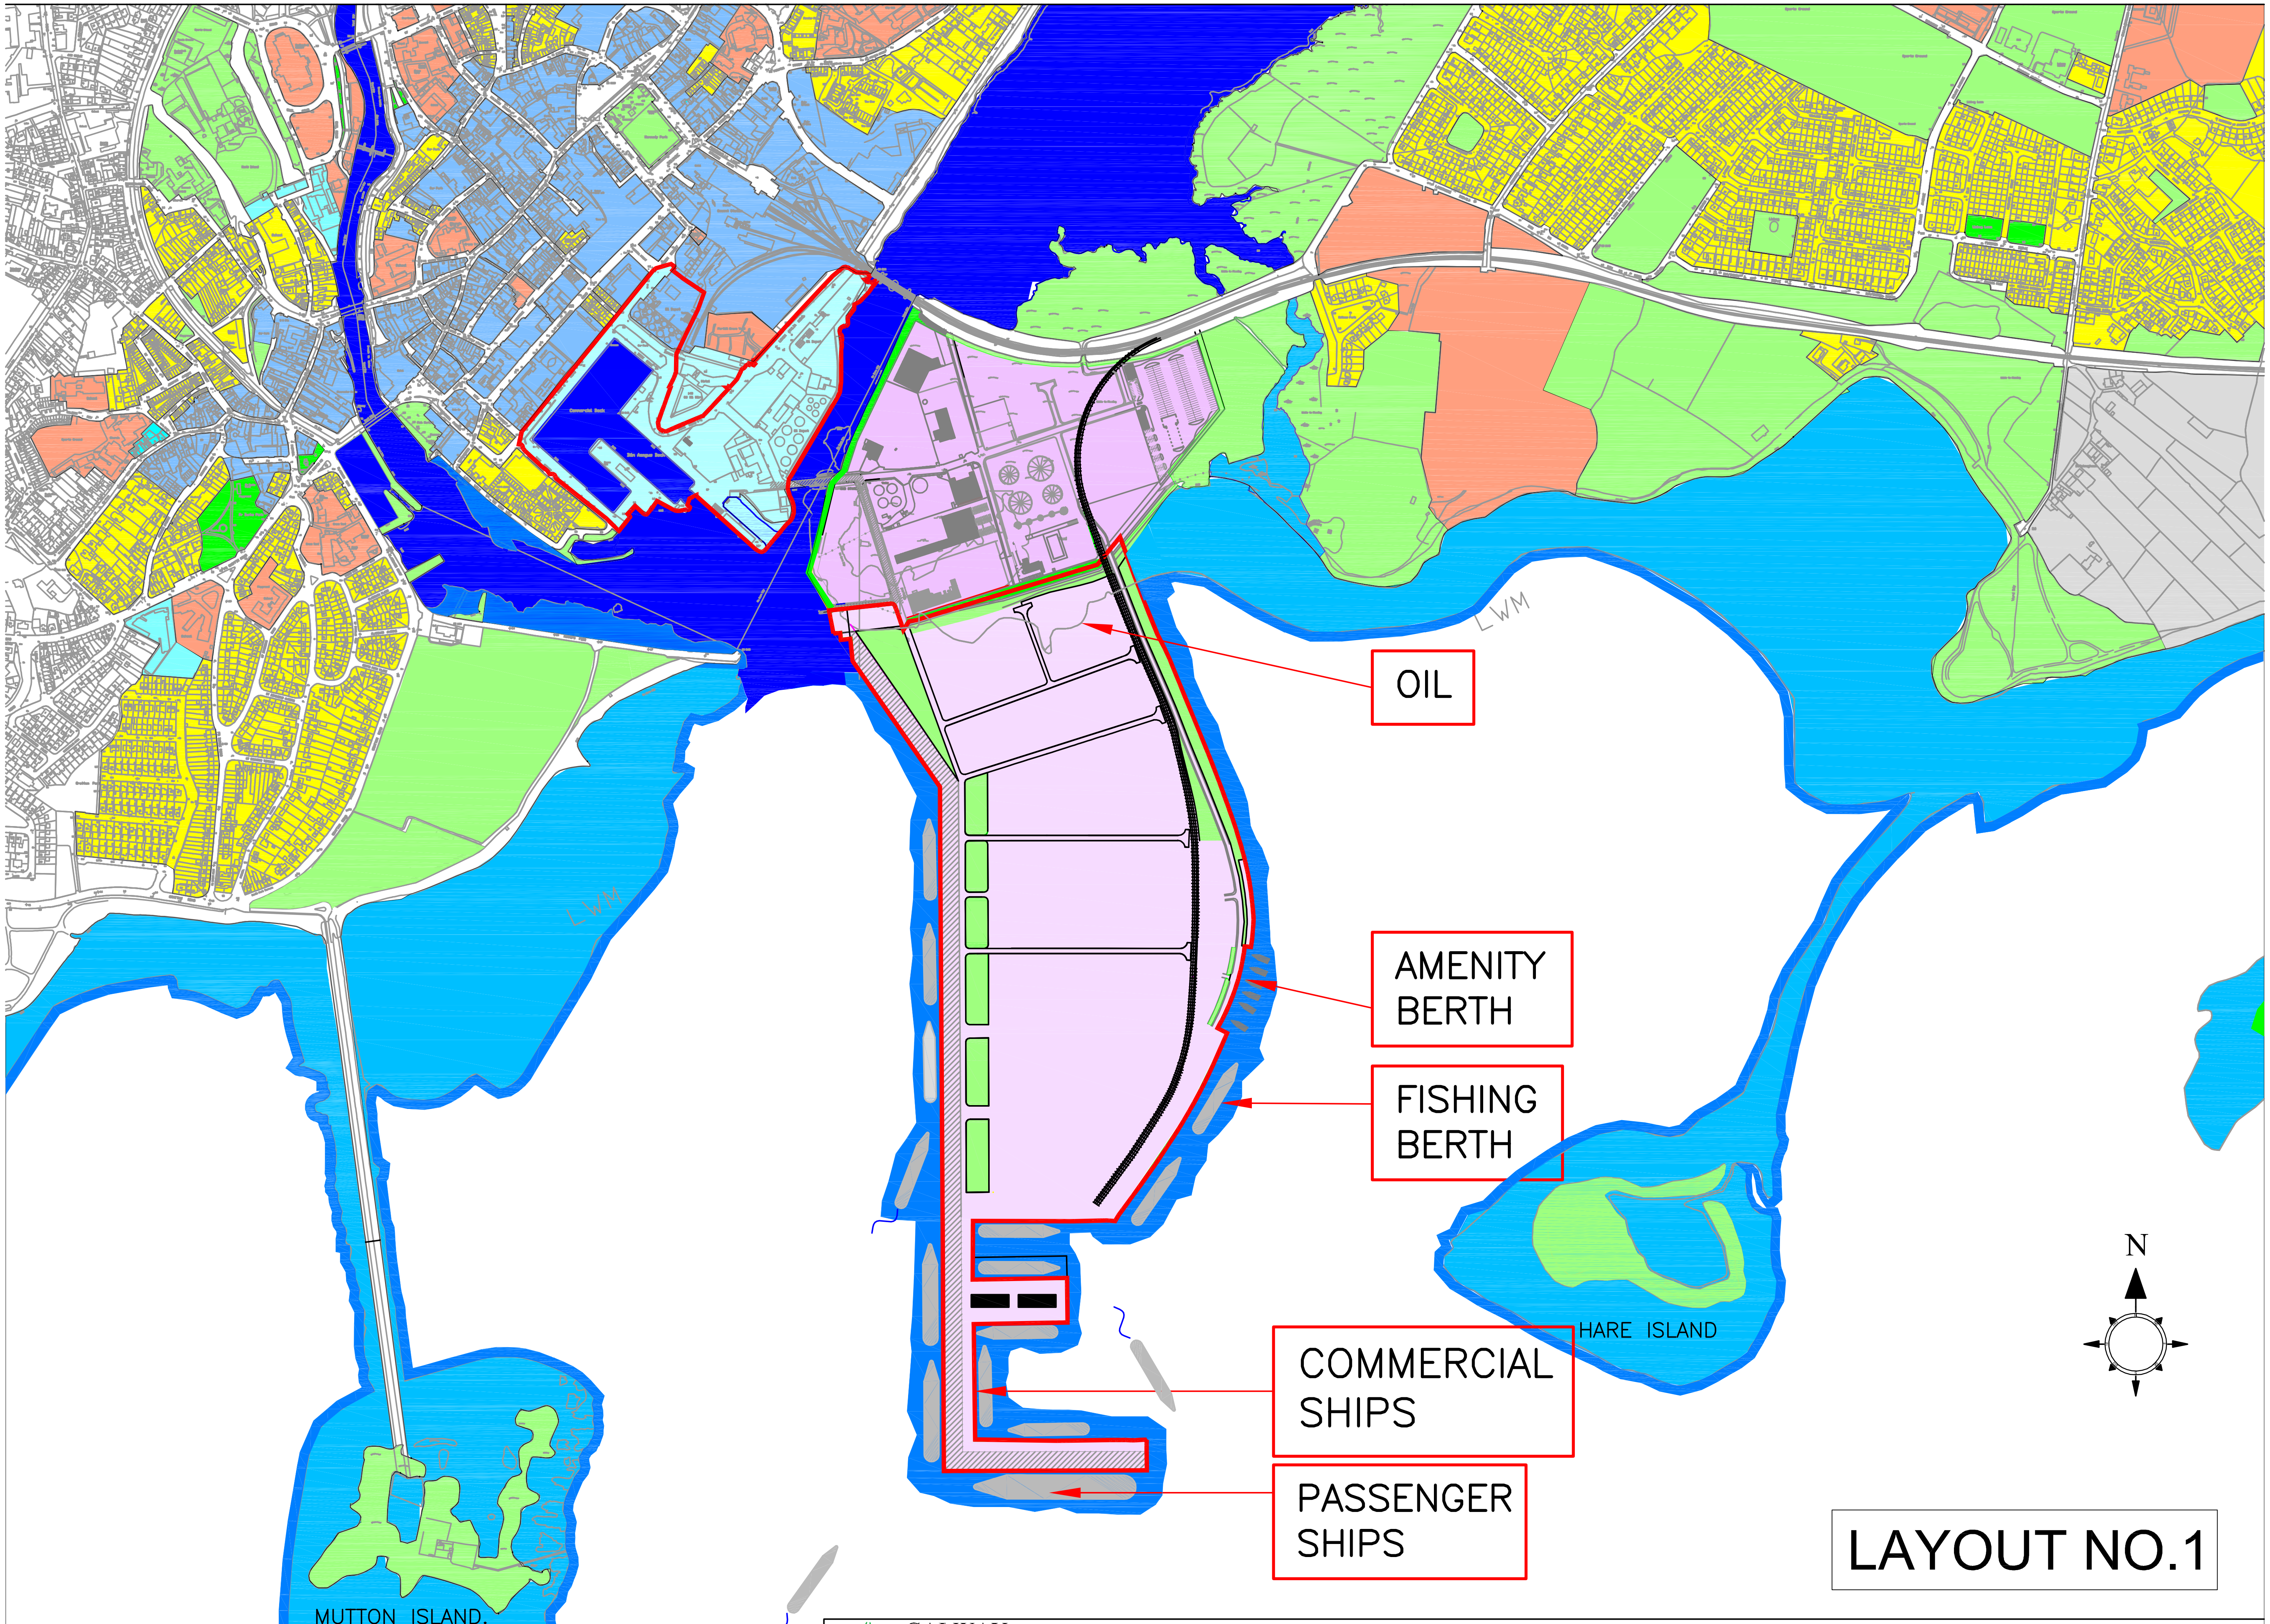

LAYOUT NO.1

GALWAY
HARBOUR
COMPANY

DRAFT LAYOUT PLAN OF NEW HARBOUR GALWAY

TOBIN
Patrick J. Tobin & Co. Ltd.

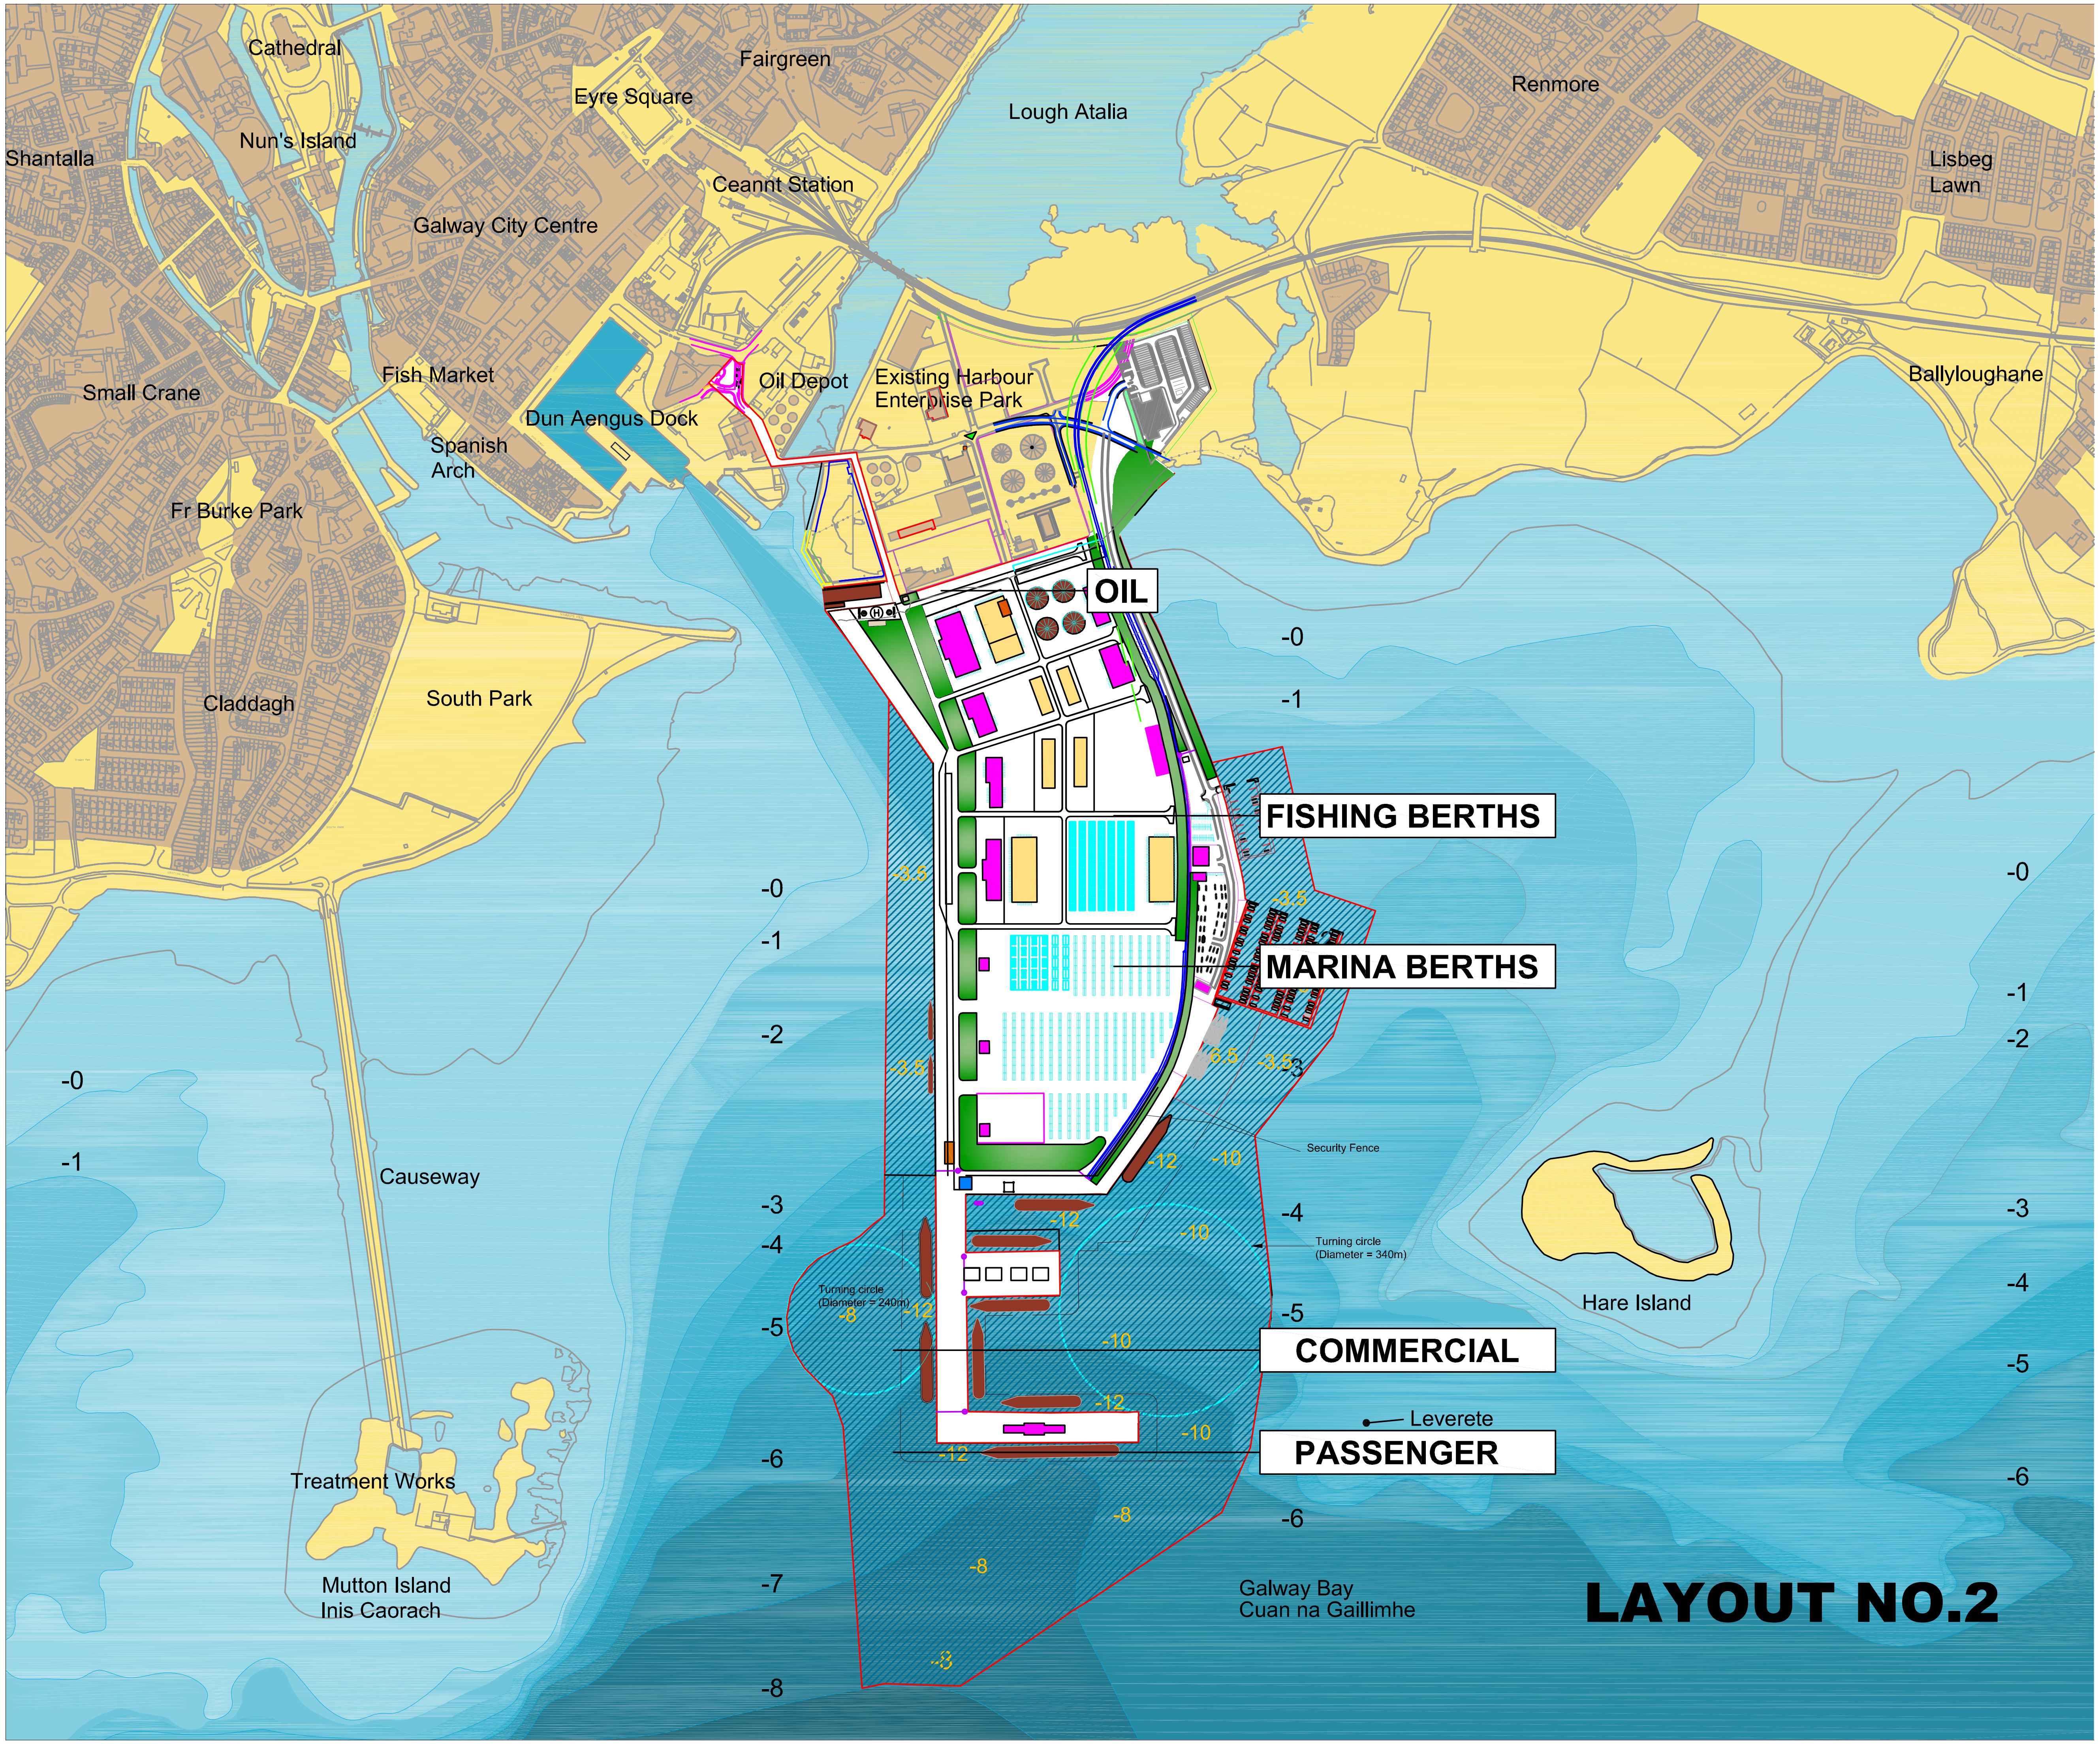
Cathedral
Fairgreen
Eyre Square
Lough Atalia
Renmore
Nun's Island
Shantalla
Ceannt Station
Lisbeg
Lawn
Galway City Centre
Fish Market
Oil Depot
Existing Harbour
Enterprise Park
Ballyloughane
Small Crane
Dun Aengus Dock
Spanish
Arch
Fr Burke Park
OIL
-0
Claddagh
South Park
-1
FISHING BERTHS
-0
-3.5
-0
-1
MARINA BERTHS
-1
-2
-3.5
-3.5
-3
-2
-0
-1
Security Fence
-12
-10
Causeway
-3
-4
-12
-10
-4
Turning circle
(Diameter = 340m)
-3
Turning circle
(Diameter = 240m)
-8
-12
-5
Hare Island
-4
-5
-10
COMMERCIAL
-5
-12
Leverete
-10
PASSENGER
-12
-6
-6
Treatment Works
-8
-6
-8
Mutton Island
Inis Caorach
-7
Galway Bay
Cuan na Gaillimhe
-8
-8

LAYOUT NO.2

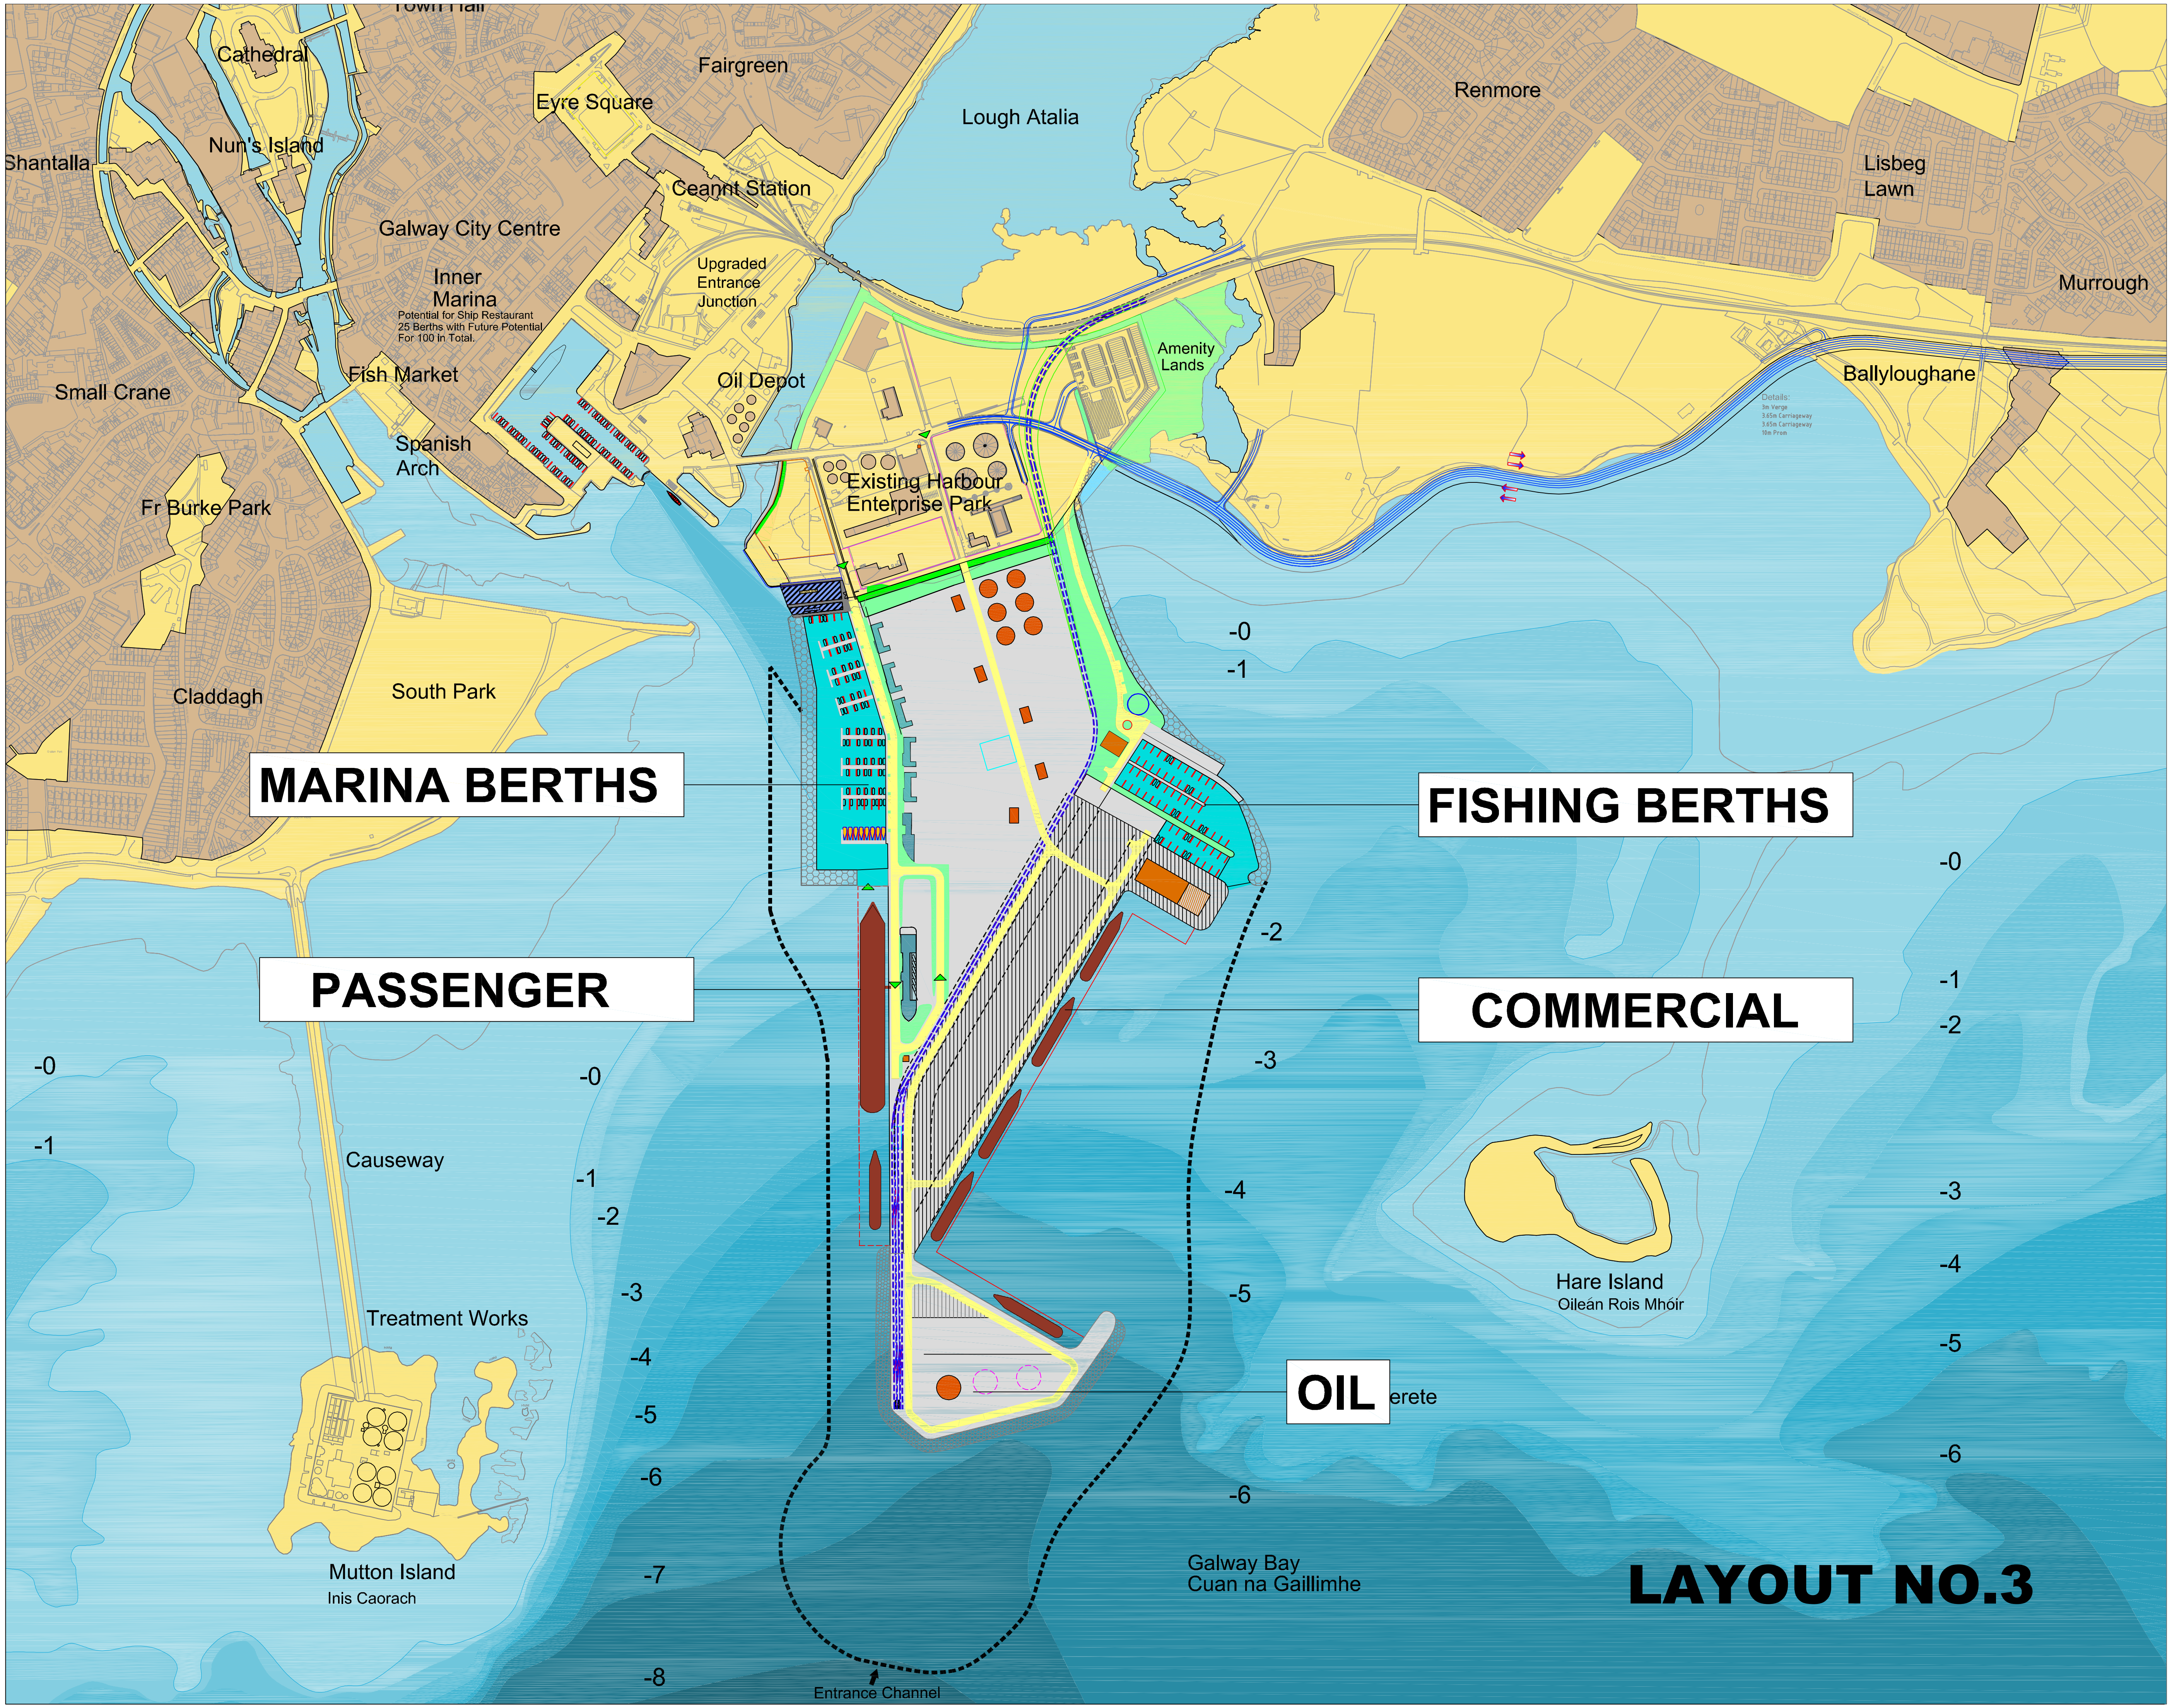
Town Hall
Cathedral
Fairgreen
Eyre Square
Lough Atalia
Renmore
Shantalla
Nun's Island
Ceannt Station
Lisbeg
Lawn
Galway City Centre
Upgraded
Entrance
Junction
Murrough
Inner
Marina
Potential for Ship Restaurant
25 Berths with Future Potential
For 100 in Total.
Amenity
Lands
Ballyloughane
Fish Market
Oil Depot
Small Crane
Details:
3m Verge
3.65m Carriageway
3.65m Carriageway
10m Prom
Spanish
Arch
Existing Harbour
Enterprise Park
Fr Burke Park
-0
-1
South Park
Claddagh
MARINA BERTHS
FISHING BERTHS
-0
-2
PASSENGER
COMMERCIAL
-1
-2
-0
-0
-3
-1
Causeway
-1
-2
-4
-3
Hare Island
Oilean Rois Mhóir
-3
-5
-4
Treatment Works
-4
-5
OIL
erete
-5
-6
-6
-6
Mutton Island
Inis Caorach
-7
Galway Bay
Cuan na Gaillimhe
-8
Entrance Channel

LAYOUT NO.3

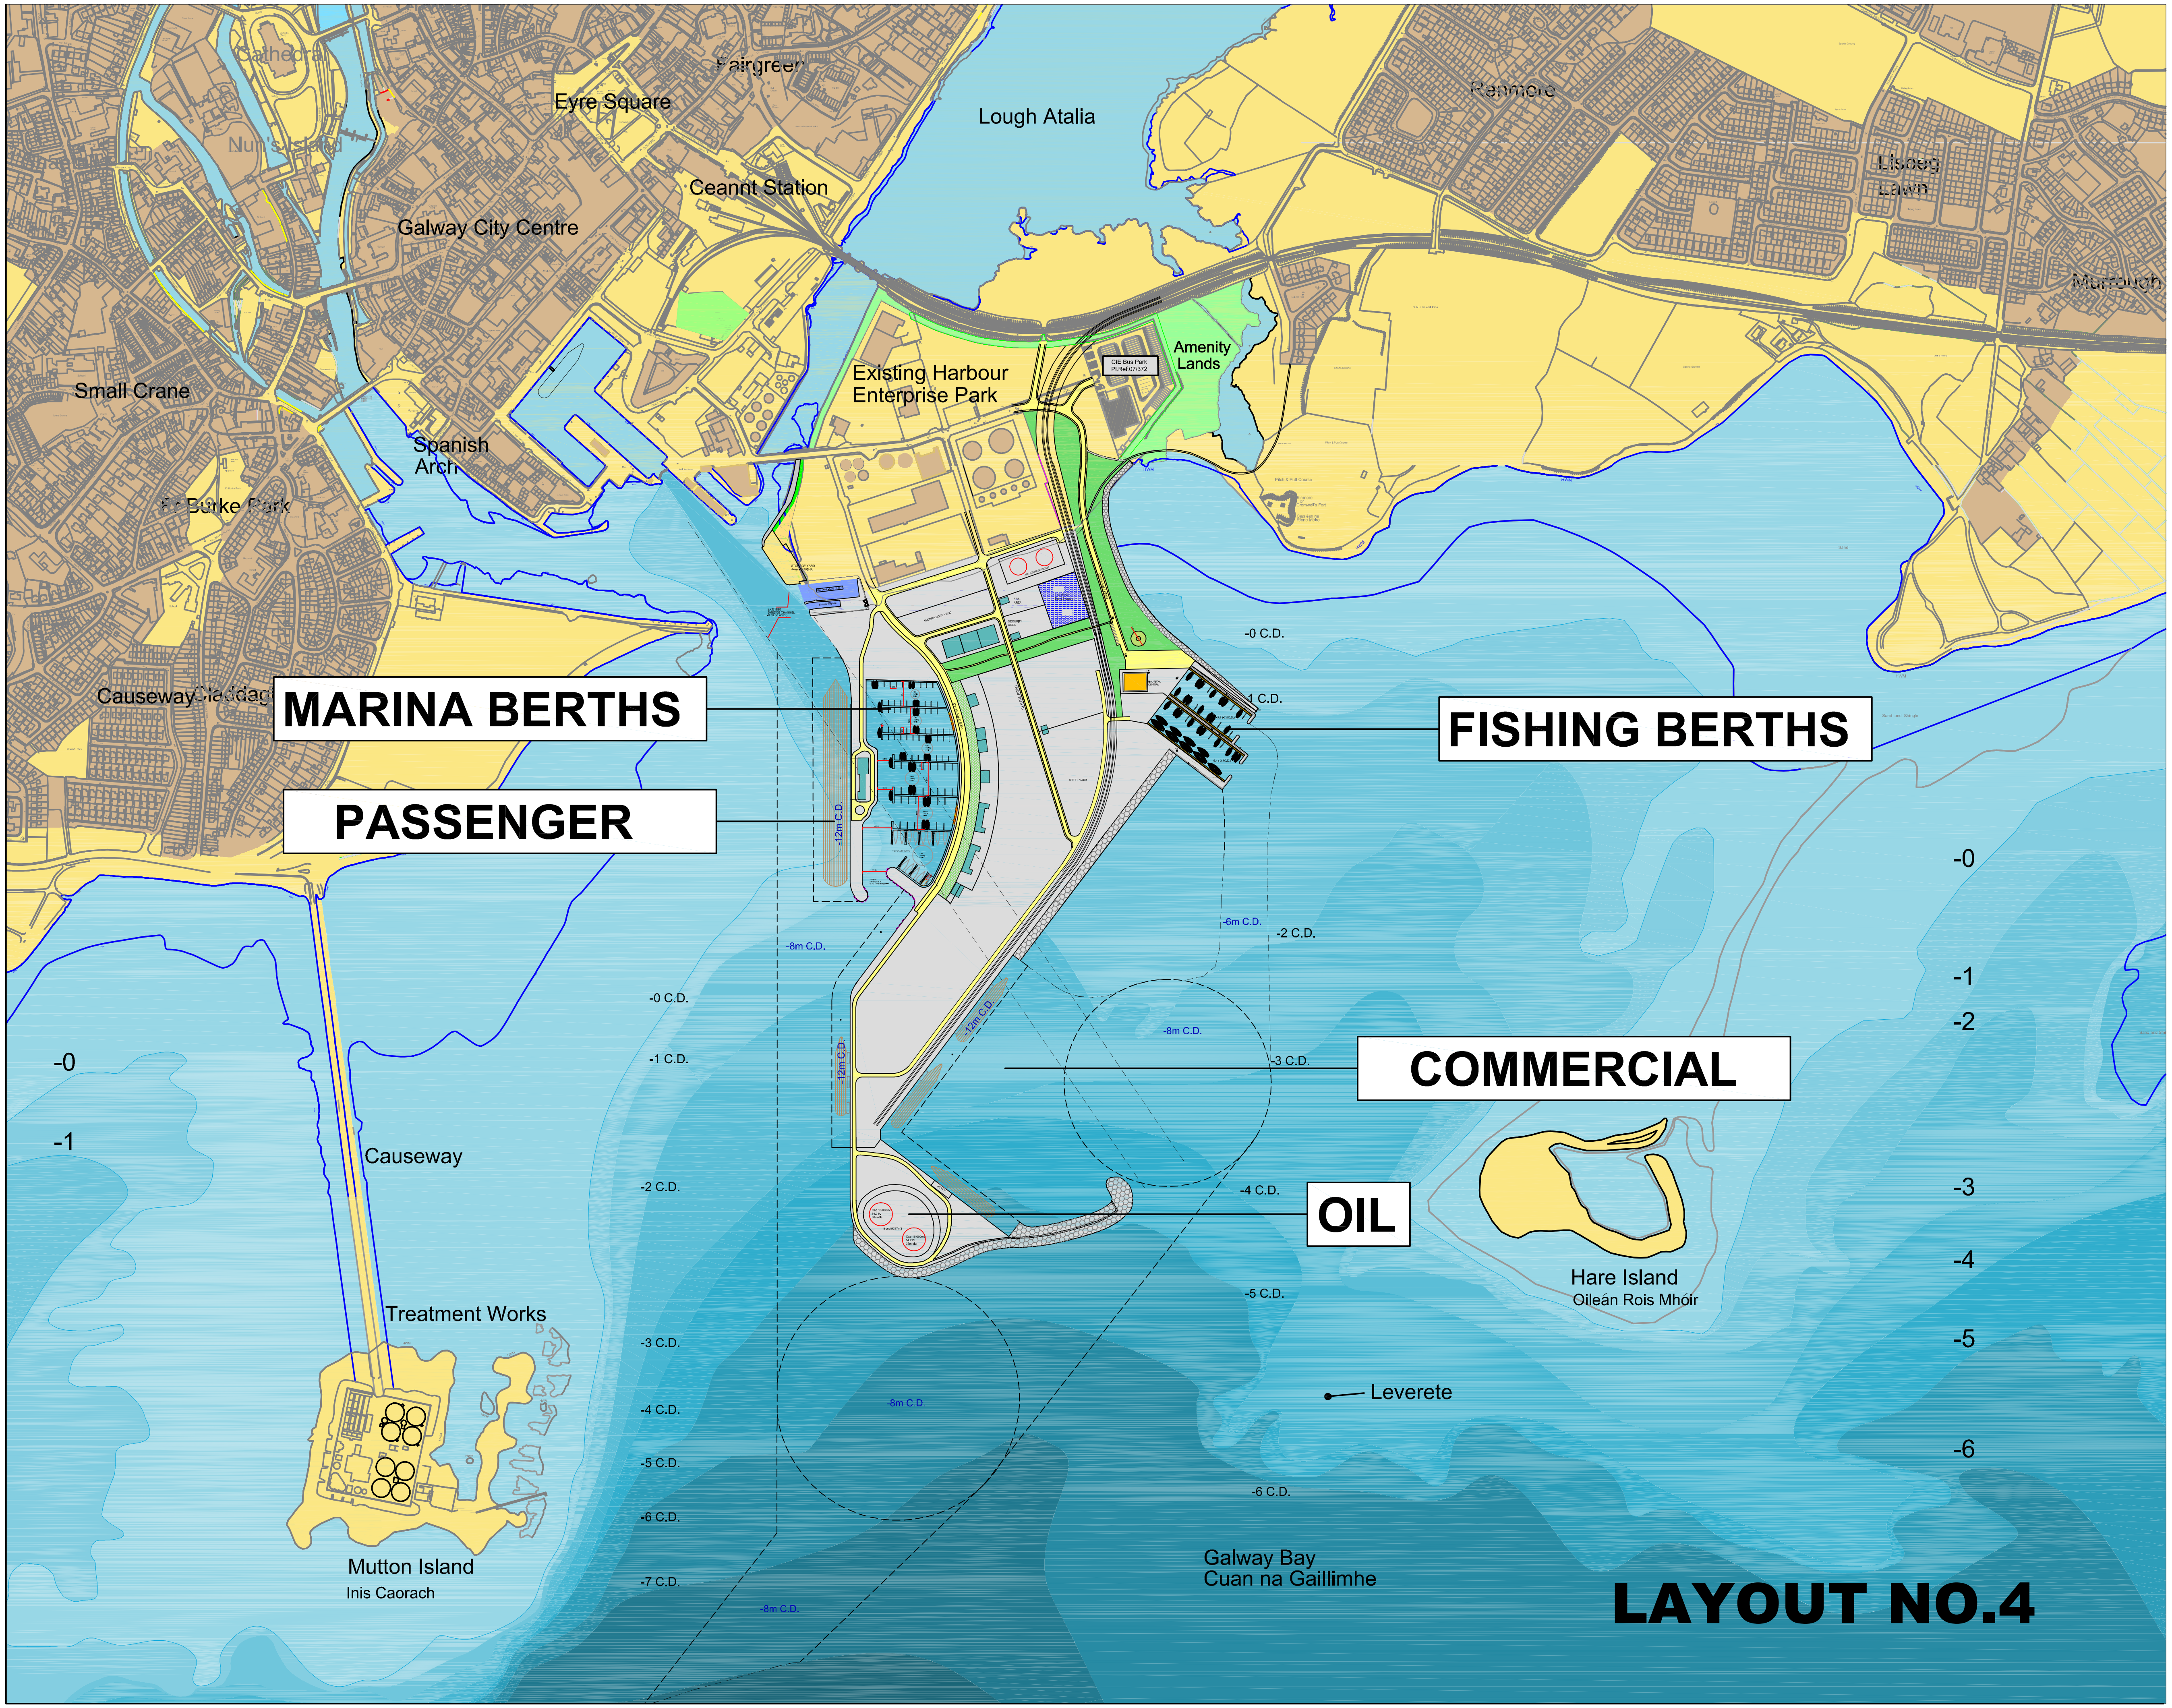
Fairgreen
Eyre Square
Lough Atalia
Renmore
Lisoeg Lawn
Murrough
Ceannt Station
Galway City Centre
Cathedral
Nun's Island
Small Crane
Spanish Arch
Fr Burke Park
Existing Harbour Enterprise Park
Amenity Lands
Causeway
Claddagh
MARINA BERTHS
PASSENGER
FISHING BERTHS
COMMERCIAL
OIL
-0 C.D.
-1 C.D.
-2 C.D.
-3 C.D.
-4 C.D.
-5 C.D.
-6 C.D.
-7 C.D.
-6m C.D.
-8m C.D.
-12m C.D.
-0
-1
-2
-3
-4
-5
-6
Causeway
Treatment Works
Mutton Island
Inis Caorach
Hare Island
Oileán Rois Mhóir
Leverete
Galway Bay
Cuan na Gaillimhe
LAYOUT NO.4

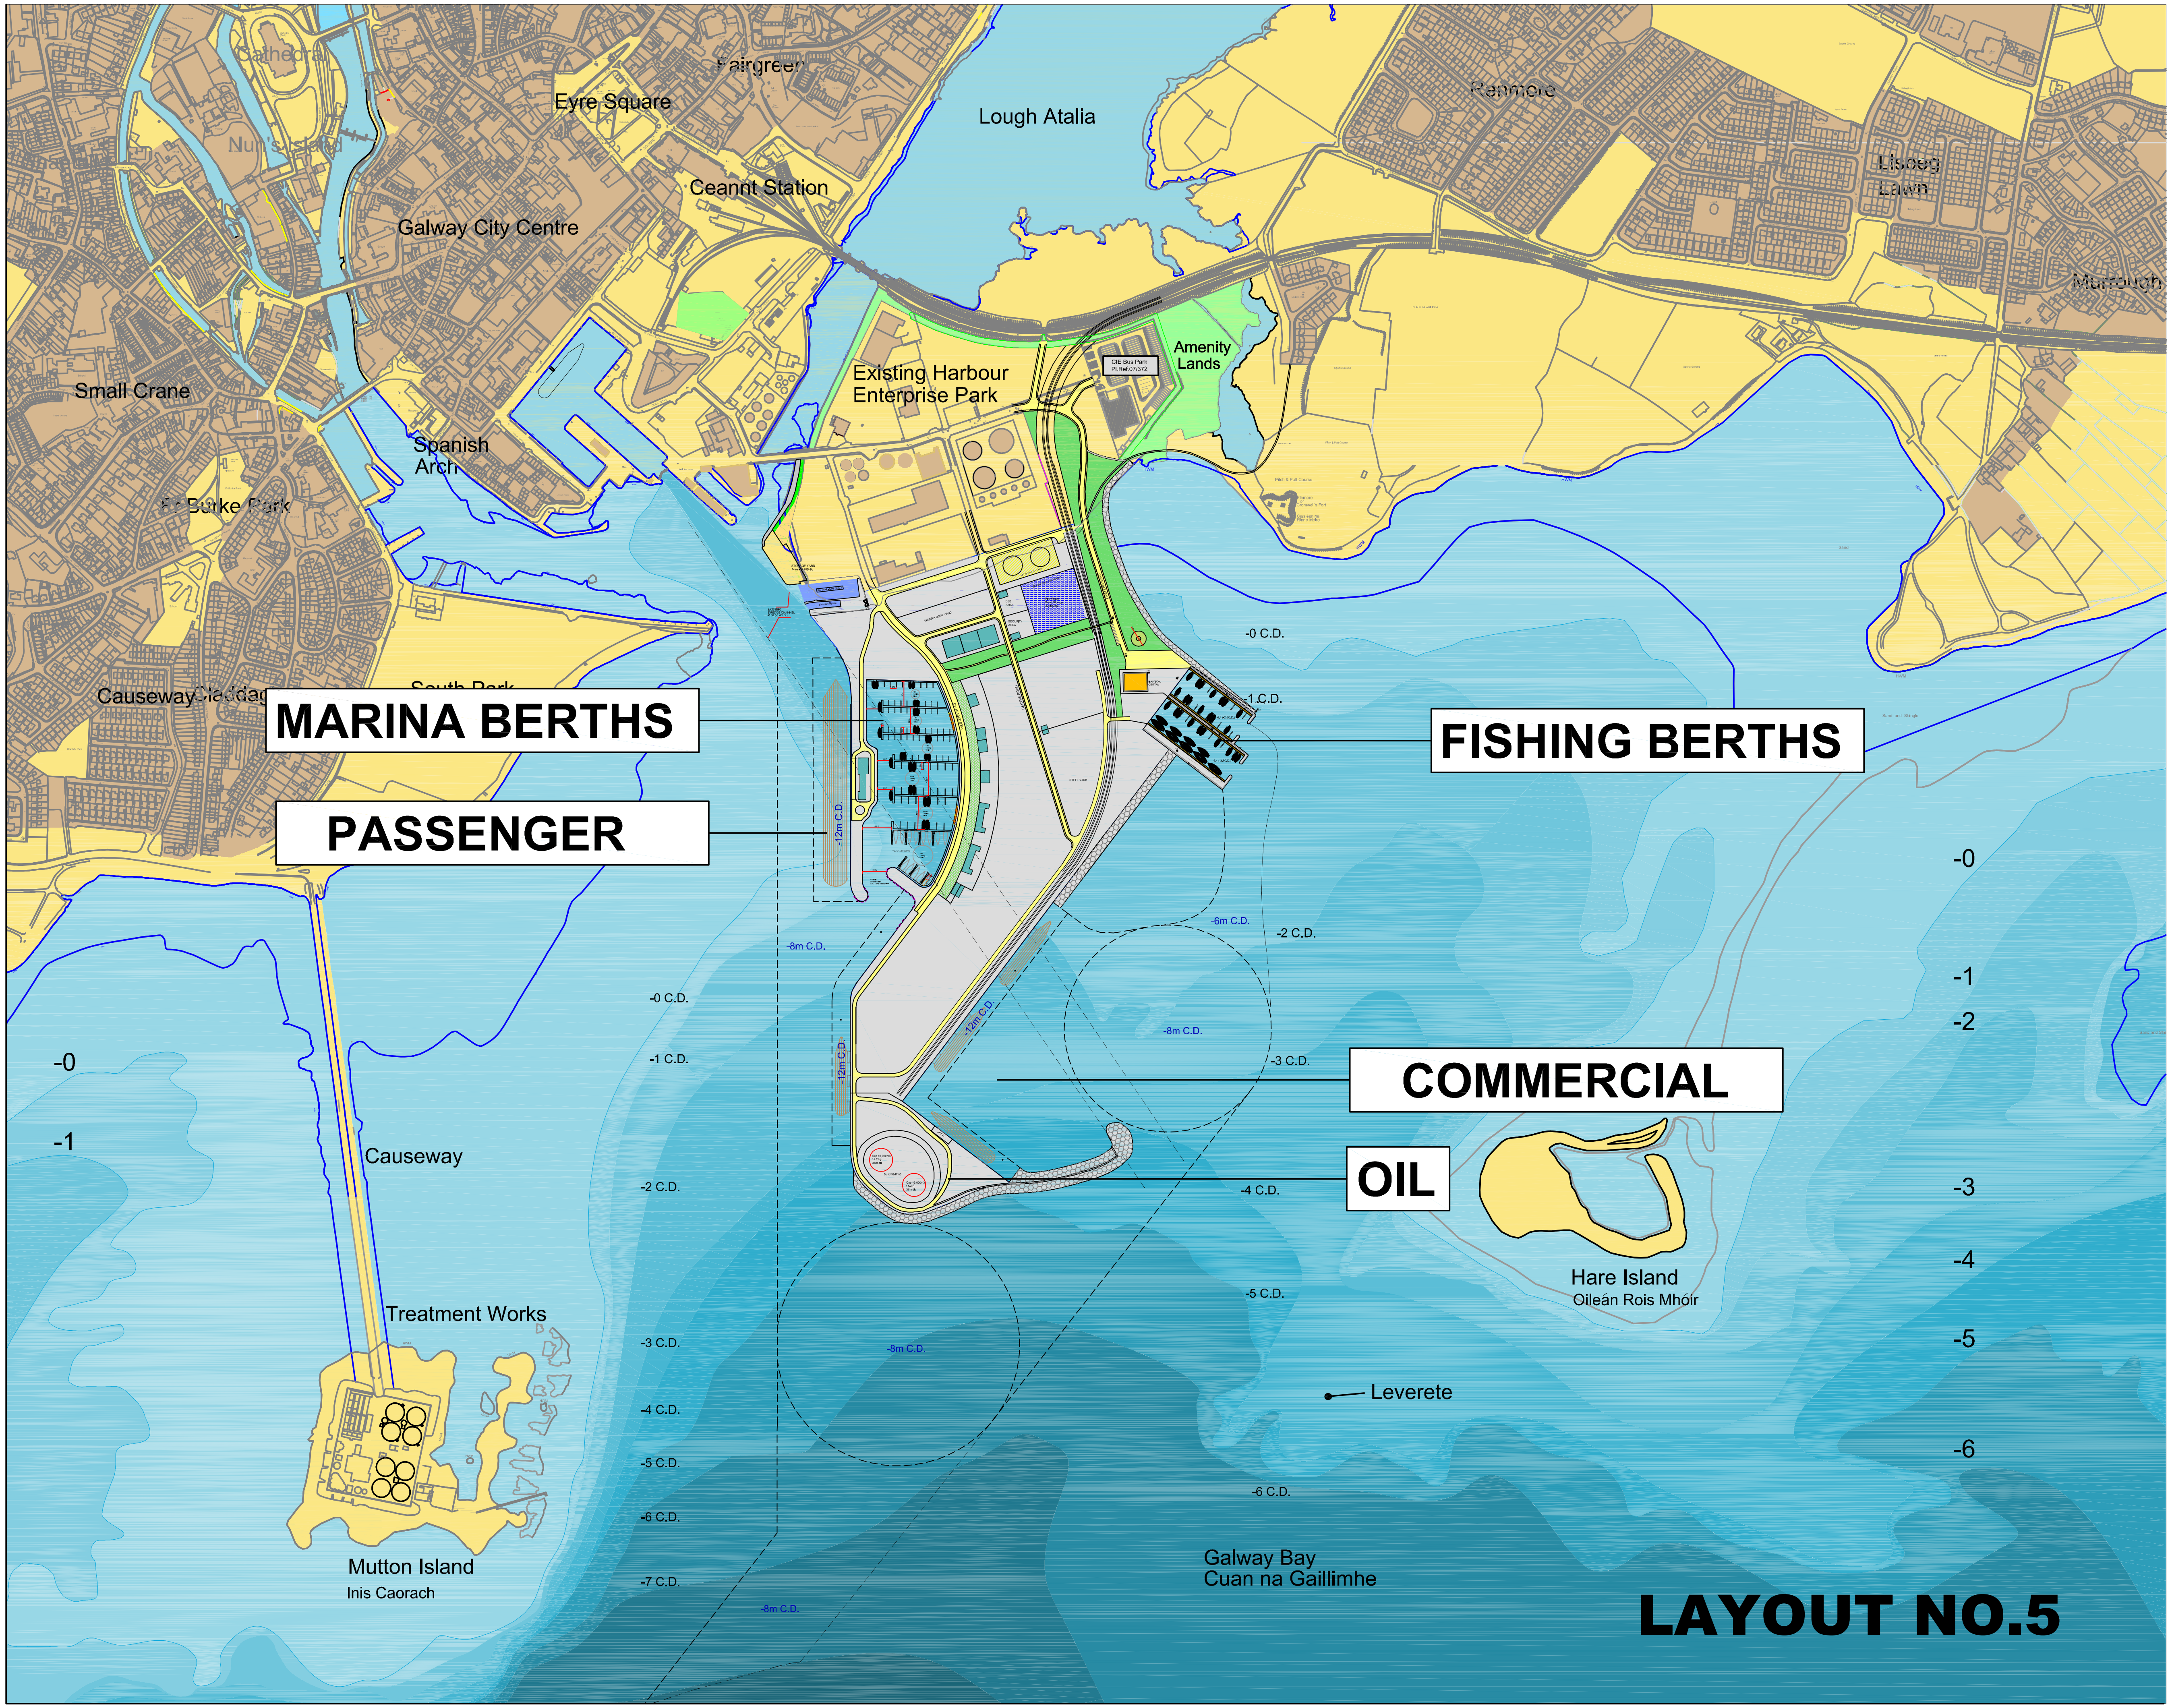
Fairgreen
Eyre Square
Lough Atalia
Renmore
Lisbeg Lawn
Murrough
Cathedral
Nuns Island
Ceannt Station
Galway City Centre
Small Crane
Spanish Arch
Fr Burke Park
Existing Harbour Enterprise Park
Amenity Lands
South Park
Causeway
Claddagh
MARINA BERTHS
PASSENGER
FISHING BERTHS
COMMERCIAL
OIL
-0 C.D.
-1 C.D.
-2 C.D.
-3 C.D.
-4 C.D.
-5 C.D.
-6 C.D.
-7 C.D.
-6m C.D.
-8m C.D.
-12m C.D.
-0
-1
-2
-3
-4
-5
-6
Causeway
Treatment Works
Mutton Island
Inis Caorach
Hare Island
Oileán Rois Mhóir
Leverete
Galway Bay
Cuan na Gaillimhe
LAYOUT NO.5

LAYOUT NO.6

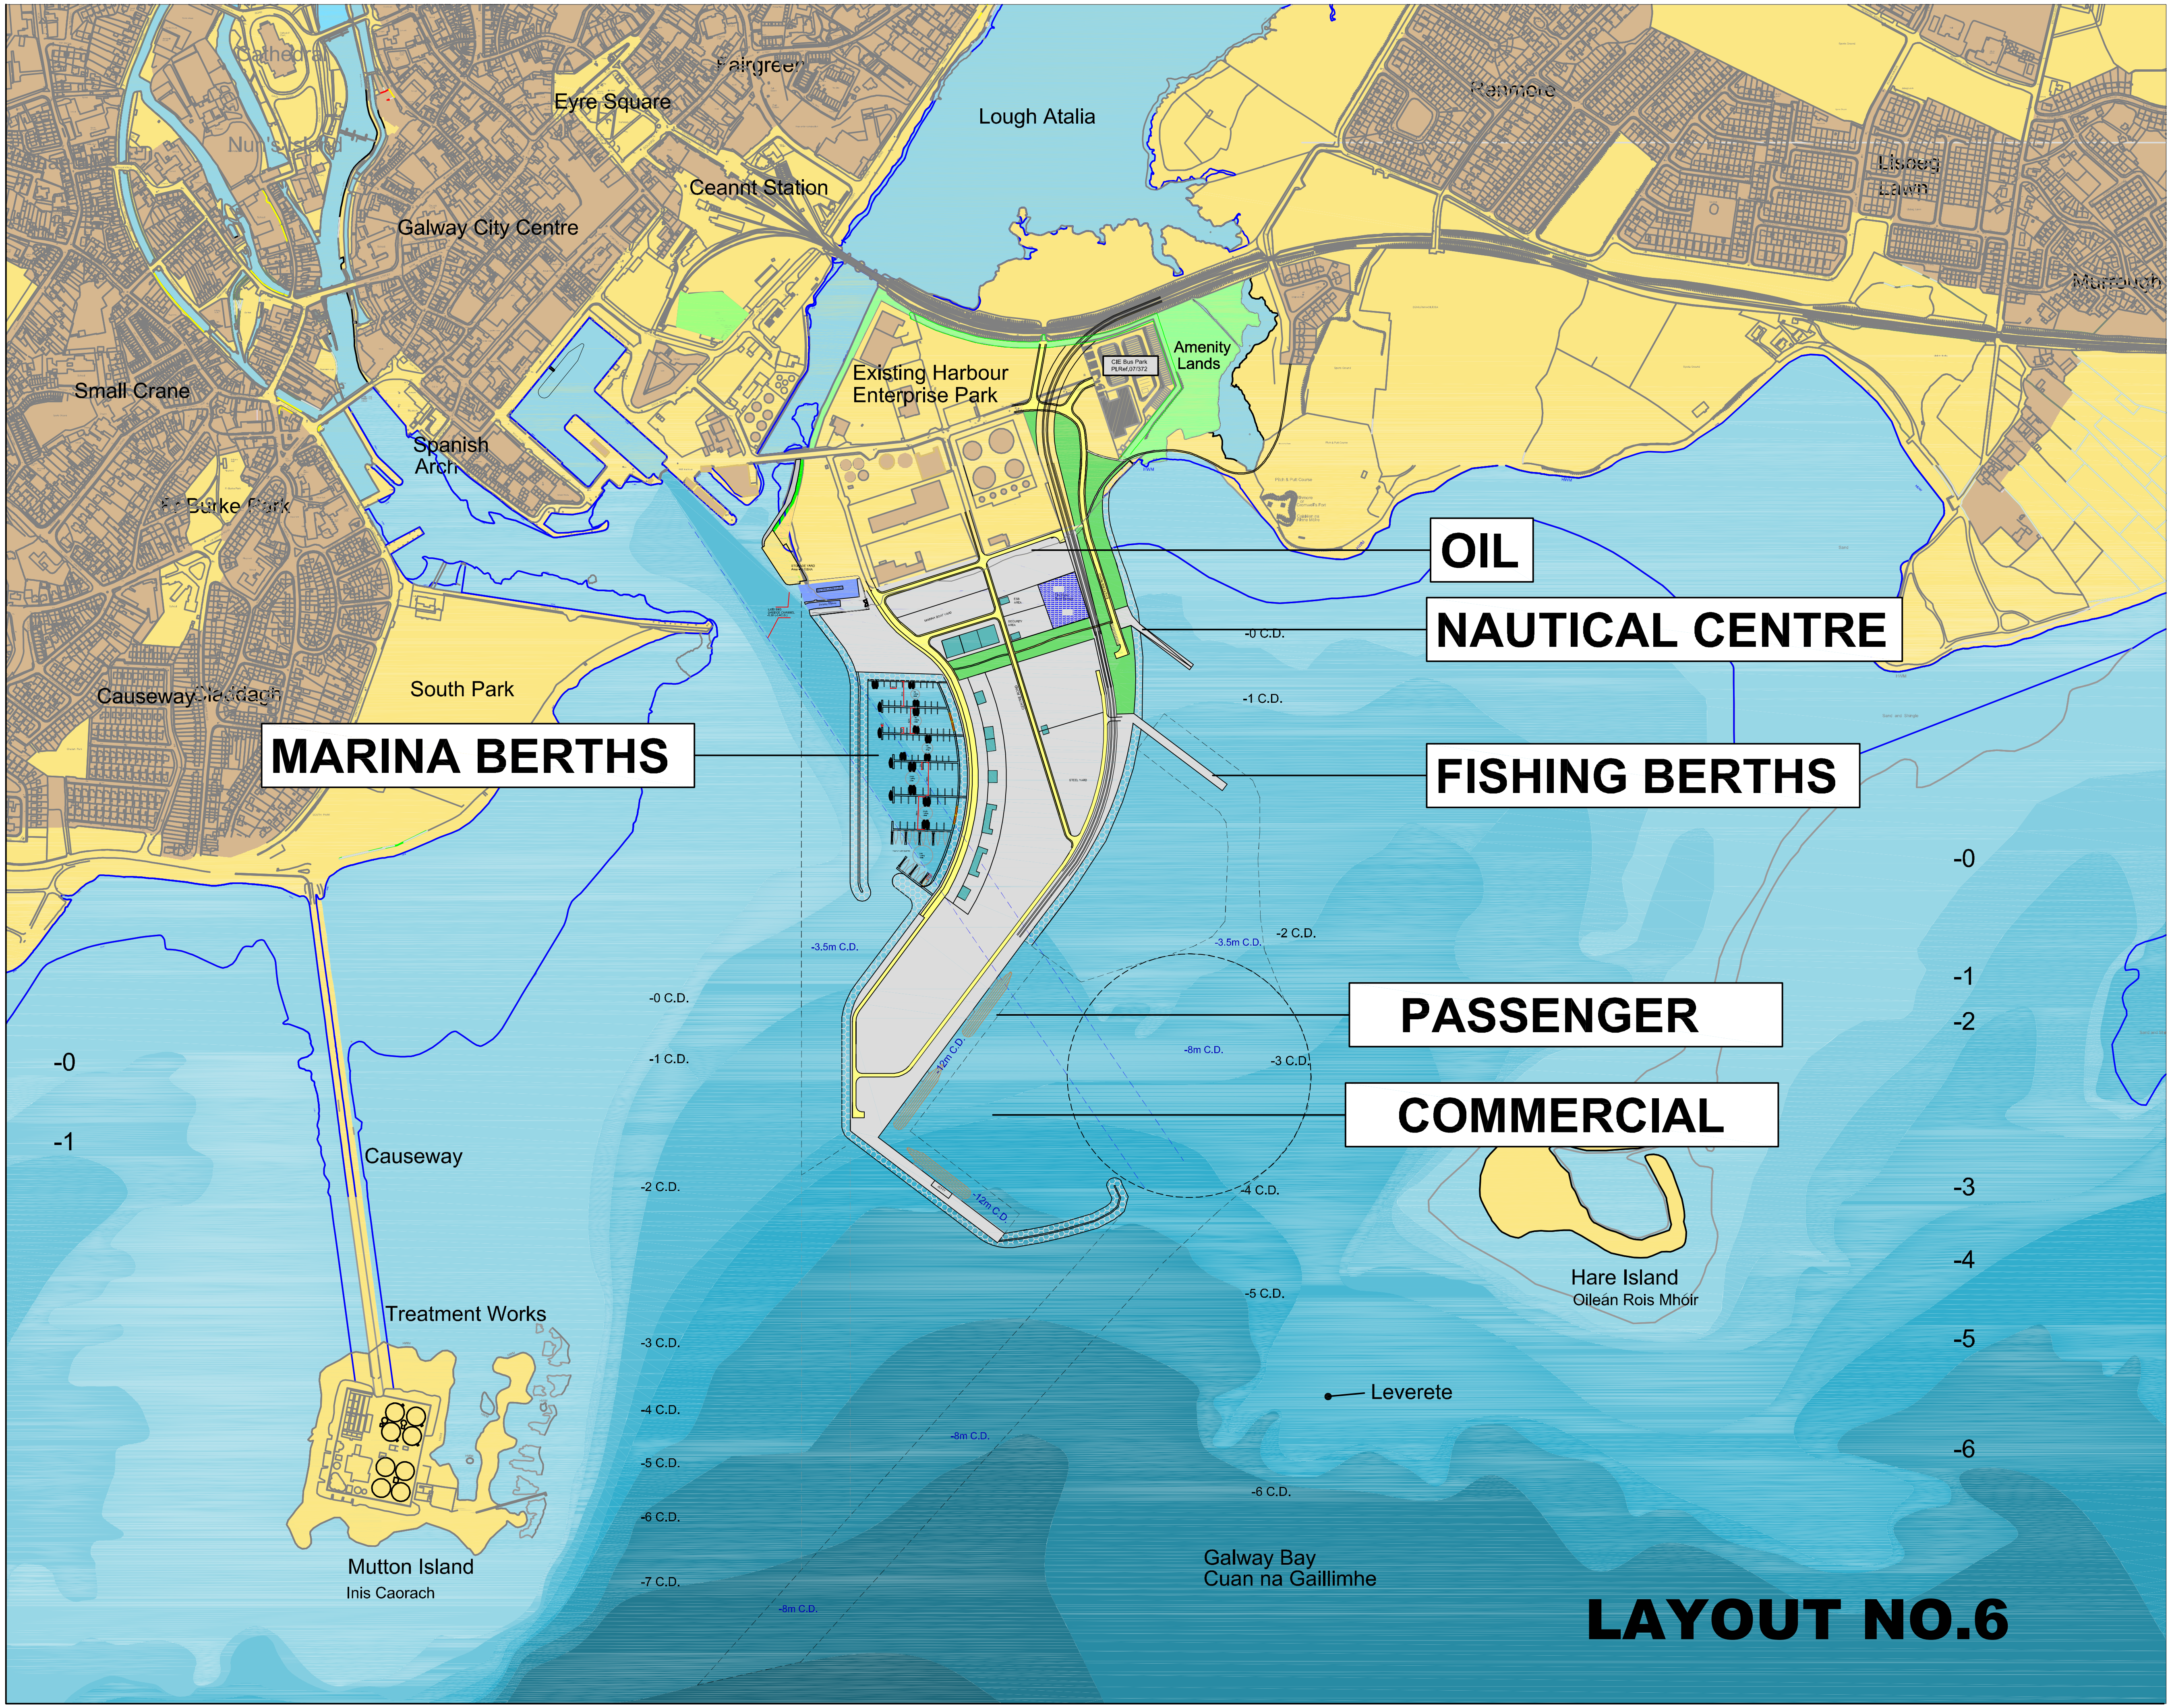

Fairgreen
Eyre Square
Lough Atalia
Renmore
Lisbeg Lawn
Murrough
Ceannt Station
Galway City Centre
Small Crane
Spanish Arch
Existing Harbour Enterprise Park
Amenity Lands
OIL
NAUTICAL CENTRE
FISHING BERTHS
MARINA BERTHS
PASSENGER
COMMERCIAL
South Park
Causeway
Claddagh
Treatment Works
Mutton Island
Inis Caorach
Hare Island
Oilean Rois Mhoir
Leverete
Galway Bay
Cuan na Gaillimhe
-0 C.D.
-1 C.D.
-2 C.D.
-3 C.D.
-4 C.D.
-5 C.D.
-6 C.D.
-7 C.D.
-3.5m C.D.
-8m C.D.
-12m C.D.
-0
-1
-2
-3
-4
-5
-6

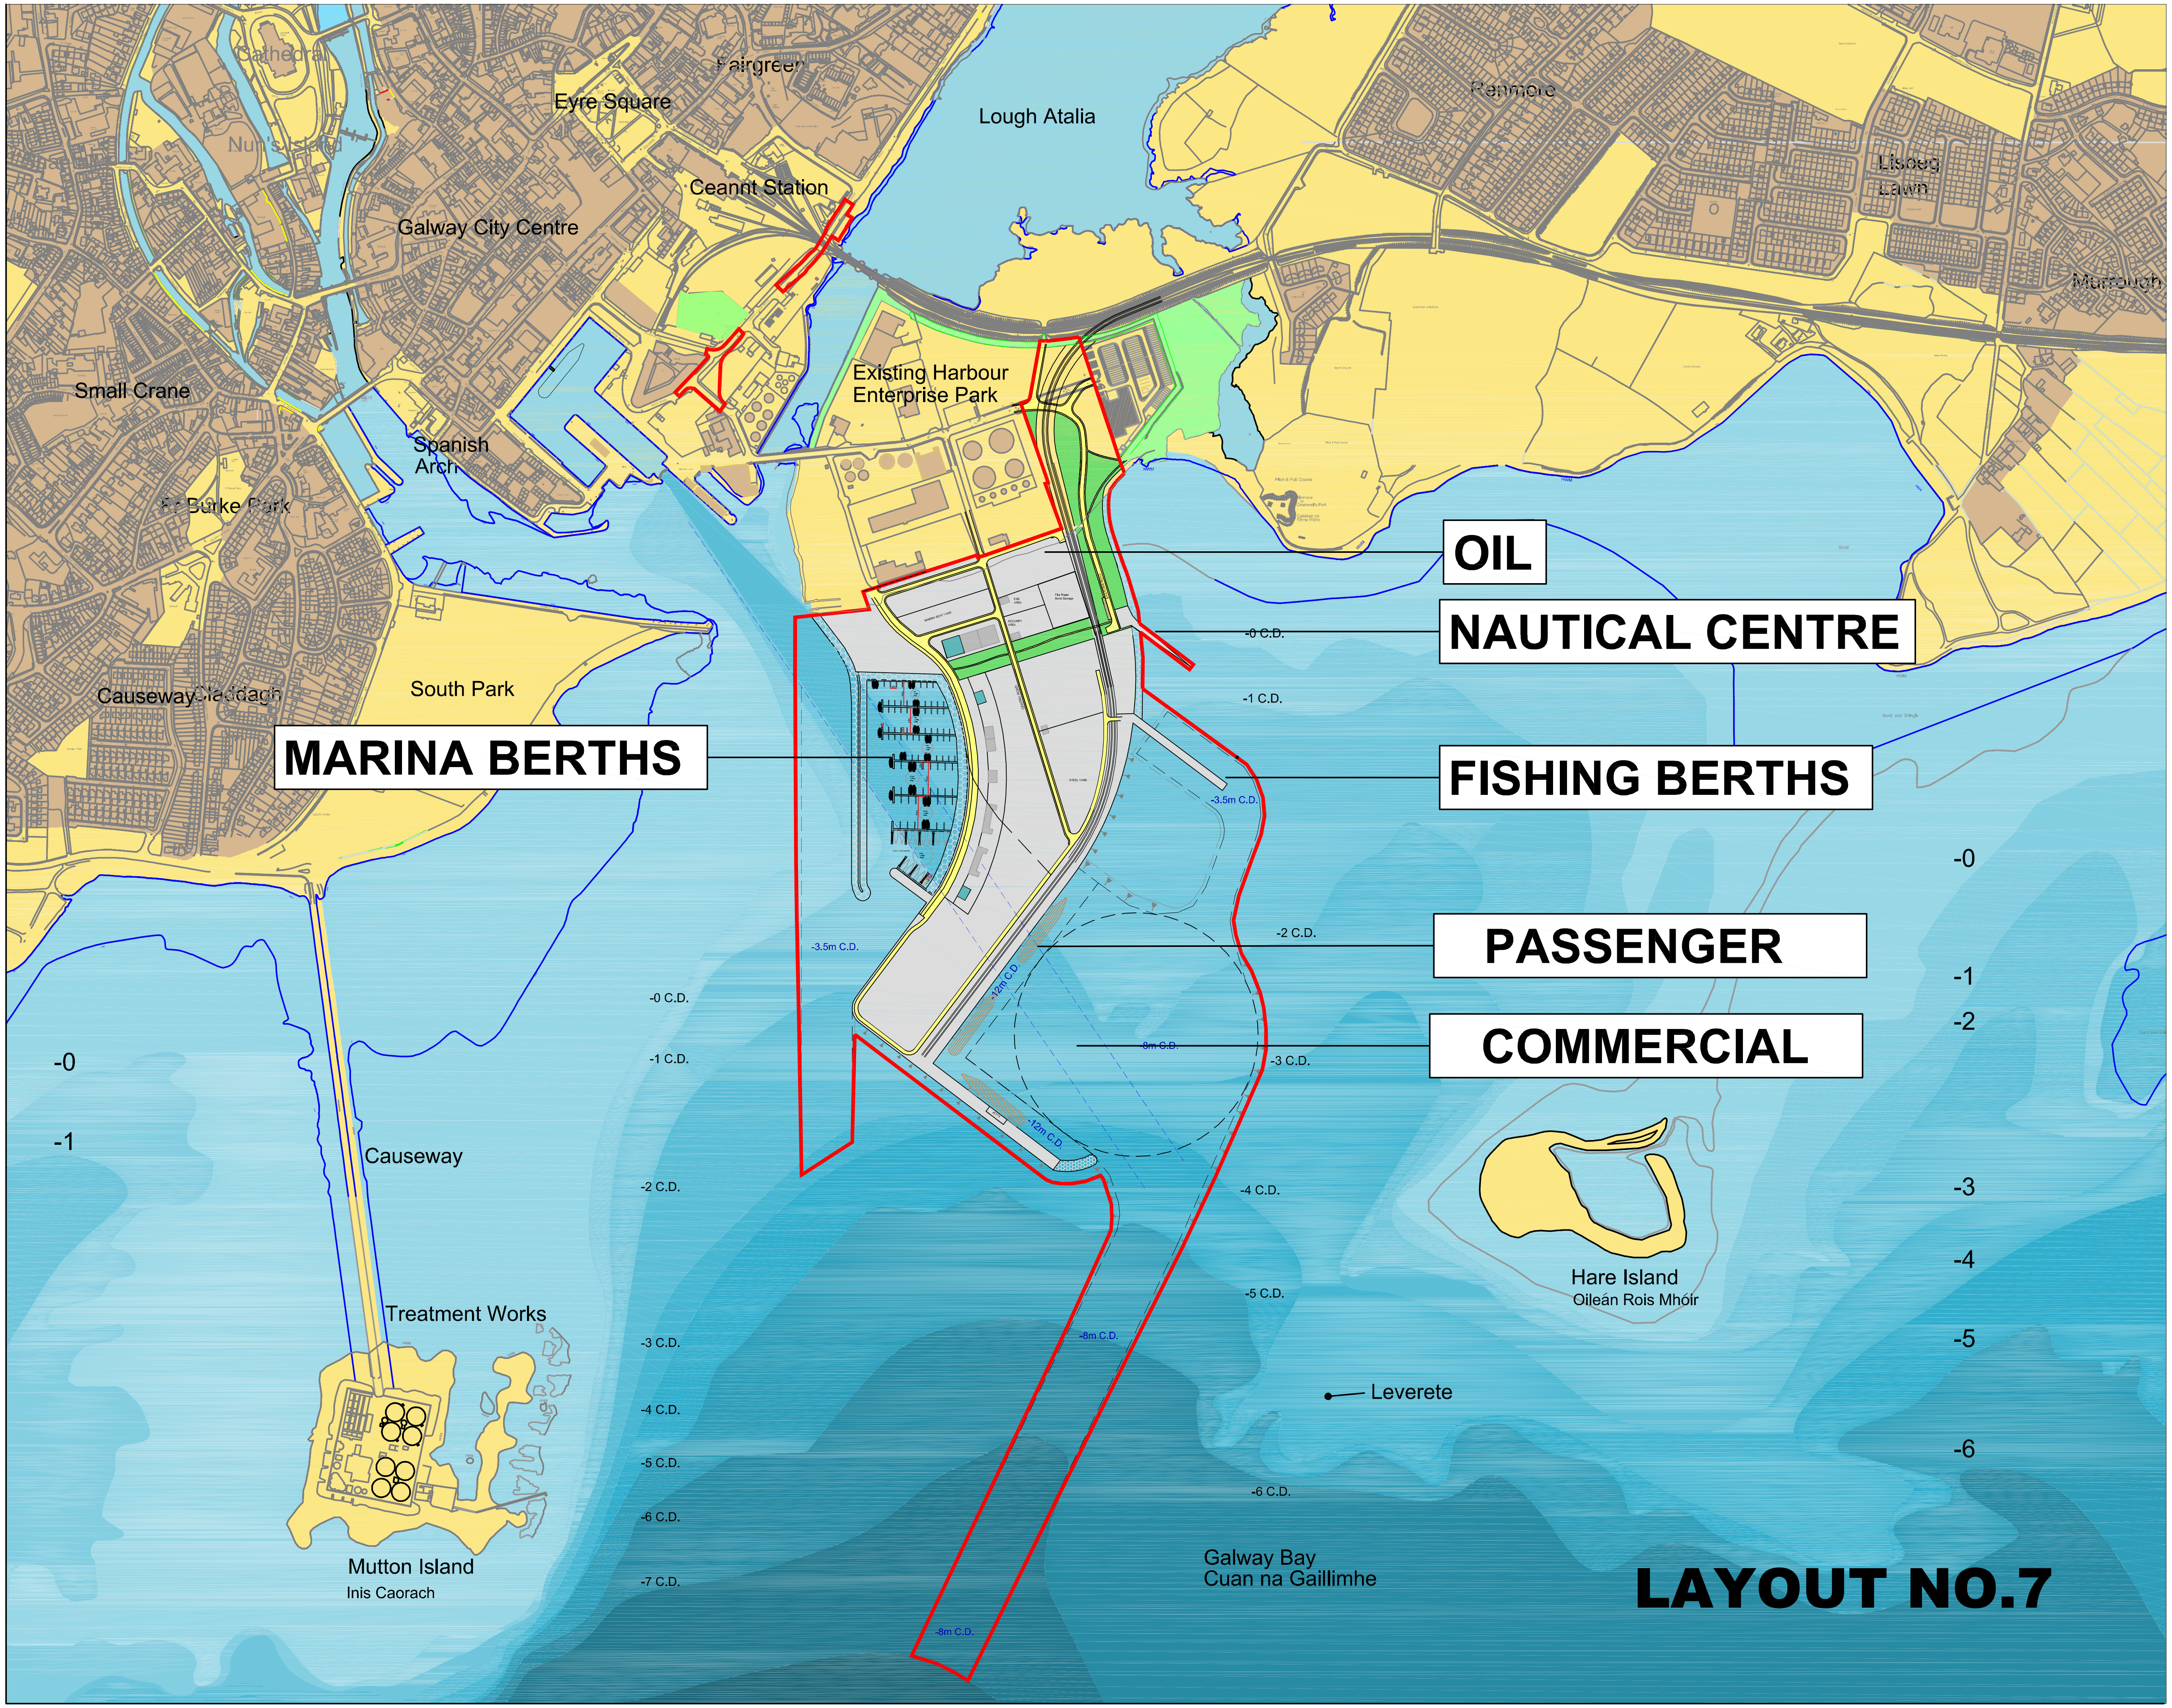
Cathedral
Fairgreen
Eyre Square
Lough Atalia
Renmore
Lisbeg Lawn
Ceannt Station
Galway City Centre
Murrough
Small Crane
Existing Harbour Enterprise Park
Spanish Arch
Fr Burke Park
OIL
NAUTICAL CENTRE
South Park
Causeway
Claddagh
MARINA BERTHS
FISHING BERTHS
PASSENGER
COMMERCIAL
-0 C.D.
-1 C.D.
-2 C.D.
-3 C.D.
-4 C.D.
-5 C.D.
-6 C.D.
-7 C.D.
-3.5m C.D.
-12m C.D.
-8m C.D.
-0
-1
-2
-3
-4
-5
-6
Causeway
Treatment Works
Mutton Island
Inis Caorach
Hare Island
Oileán Rois Mhóir
Leverete
Galway Bay
Cuan na Gaillimhe

LAYOUT NO.7

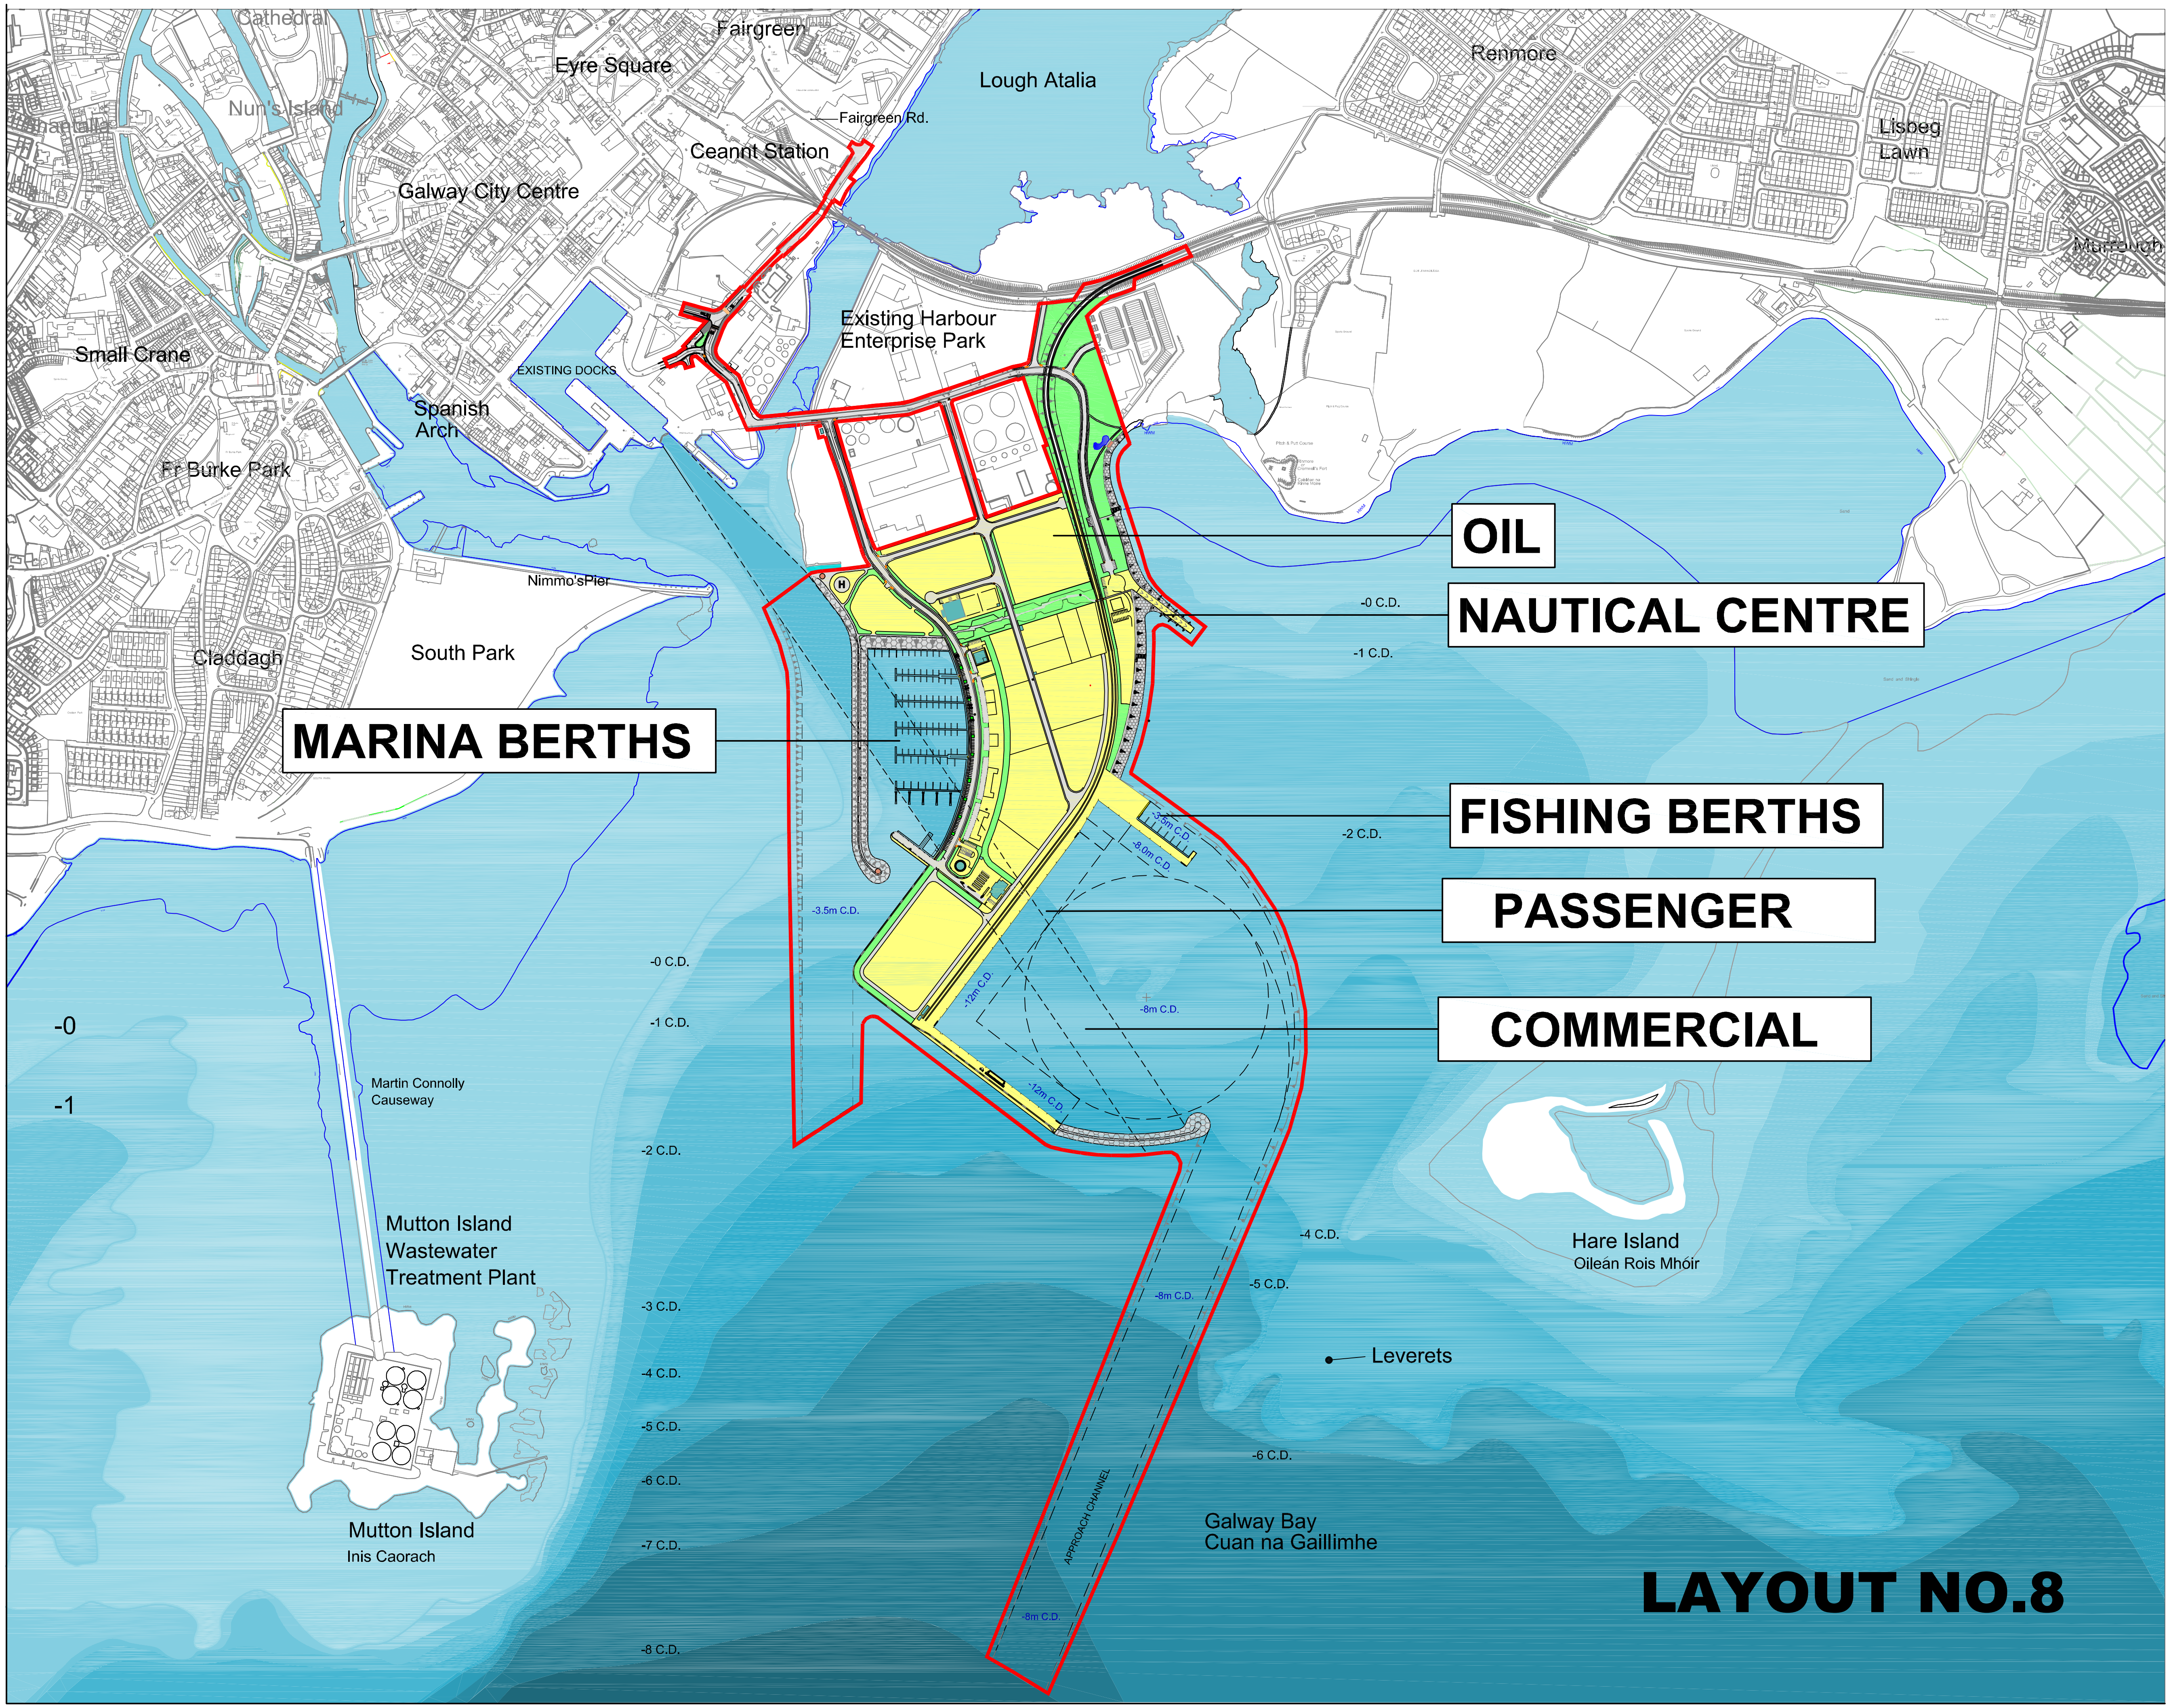
Cathedral
Fairgreen
Eyre Square
Lough Atalia
Renmore
Nun's Island
Fairgreen Rd.
Ceannt Station
Lisbeg
Lawn
Galway City Centre
Murrough
Existing Harbour
Enterprise Park
Small Crane
EXISTING DOCKS
Spanish
Arch
Fr Burke Park
OIL
Nimmo'sPier
-0 C.D.
NAUTICAL CENTRE
South Park
Claddagh
-1 C.D.
MARINA BERTHS
FISHING BERTHS
-2 C.D.
-3.5m C.D.
-8.0m C.D.
PASSENGER
-3.5m C.D.
-0 C.D.
-12m C.D.
-8m C.D.
-0
COMMERCIAL
-1 C.D.
Martin Connolly
Causeway
-1
-12m C.D.
-2 C.D.
Mutton Island
Wastewater
Treatment Plant
-4 C.D.
Hare Island
Oileán Rois Mhóir
-5 C.D.
-8m C.D.
-3 C.D.
Leverets
-4 C.D.
-5 C.D.
-6 C.D.
-6 C.D.
Mutton Island
Inis Caorach
APPROACH CHANNEL
Galway Bay
Cuan na Gaillimhe
-7 C.D.
-8m C.D.
-8 C.D.

LAYOUT NO.8